24 Sheets
(2260)

INDEX.

STREETS.

		SHEET
A		
Adams, N.,	100–126	*23
" "	101–125	*14
" S.,	101–225	*14
" "	301–625	*19
B		
Beal, N.,	208–525	9
C		
Cedar, N.,	100–224	*10
" "	101–225	*11
" "	300–525	6
" "	600–825	3
" S.,	100–324	*15
" "	101–325	*16
" "	400–624	*20
" "	401–711	*21
Charles, W.,	320–423	21
" "	500–825	20
" "	900–1224	*19
Cherry, N.,	100–225	*13
" "	101–111	*2
" "	300–524	*8
" "	301–325	*9
" "	600–724	*5
" S.,	100–324	*18
" "	101–125	*2
Clark, N.,	100–124	*14
" "	101–225	*10
" S.,	100–226	*14
" "	101–325	*15
" "	300–526	*19
" "	401–625	*20
Cleburn, N.,	100–225	10
" "	301–525	*6
" "	601–825	*3
" S.,	100–325	15
" "	400–625	20
College,		22
Court,		17
D		
Division, E.,	123–224	17
" "	300–624	*18
" W.,	200–424	*16
" "	321–429	*21
" "	500–826	*15
" "	501–825	*20
" "	900–1227	19
E		
Eddy, N.,	100–225	10
" S.,	100–325	15
" "	400–625	20
Eighth, E.,	100–225	4
" "	300–625	5
" W.,	100–225	4
" "	300–625	3
Elm, N.,	100–223	10
" "	300–525	6
" "	600–825	3
" S.,	100–325	15
" "	400–523	20
Evans, N.,	400–524	*9
F		
Fifth, E.,	100–225	7
" "	300–625	8
" "	626–923	9
" W.,	100–225	7
" "	300–625	6
First, E.,	100–225	17
" "	300–625	18
" W.,	100–125	17
" "	200–425	16
" "	500–823	15
" "	900–1224	*14
" "	901–1223	*19
Fourth, E.,	100–224	*7
" "	101–221	*12
" "	300–626	*8
" "	301–625	*13
" "	700–911	9
" W.,	100–224	*7
" "	101–125	*12
" "	201–425	*11
" "	300–624	*6
" "	501–825	*10
Front, N. E.,	100–225	12
" "	300–625	13
" S. E.,	100–225	12
" "	300–625	13
" N. W.,	100–125	12
" "	200–425	11
" "	500–825	10
" "	1000–1109	22
" S. W.,	100–125	12
" "	200–425	11
" "	600–825	10
" "	901–1225	*14
G		
Greenwich Ave., N.,	100–125	14
" " " n'r N.W. Front		22
" " S.,	100–225	14
" " "	300–525	19
K		
Kimball Ave., N.,	100–224	*12
" " "	101–225	*13
" " "	300–524	*7
" " "	301–525	*8
" " "	600–824	*4
" " "	601–823	*5
" " S.,	100–324	*17
" " "	101–325	*18
Koenig, W.,	301–424	21
" "	500–825	20
" "	900–1225	19
L		
Lincoln Ave., N.,	100–125	14
" " near N. W. Front		22
" " S.,	100–225	14
" " "	300–625	19
Locust, N.,	100–224	*11
" "	101–225	*12
" "	300–525	7
" "	600–625	4
" S.,	100–324	*16
" "	101–225	*17
" "	319–323	*16
" "	400–713	21
Louise, W.,	410–425	21
" "	700–824	*20
N		
Ninth, E.,	100–225	4
" "	300–525	5
" W.,	100–225	4
" "	300–625	3
O		
Oak, N.,	100–225	13
Oak, N.,	300–525	8
" "	600–825	5
" S.,	100–325	18
P		
Pine N.,	100–225	12
" "	300–525	7
" "	600–825	4
" S.,	100–321	17
Plum, N.,	100–225	13
" "	300–525	8
" "	600–825	5
" S.,	100–325	18
Poplar, N.,	208–525	9
S		
Second, E.,	100–223	17
" "	301–624	18
" W.,	101–124	17
" "	200–423	16
" "	500–823	15
" "	900–1225	14
Seventh, E.,	100–224	*4
" "	101–225	*7
" "	300–624	*5
" "	301–625	*8
" "	701–925	*9
" W.,	100–224	*4
" "	101–225	*7
" "	300–624	*3
" "	301–625	*6
Sixth, E.,	100–224	*7
" "	300–625	8
" "	804–925	9
" W.,	100–224	7
" "	300–625	6
Sycamore, N.,	100–225	12
" "	300–525	7
" "	600–825	4
" S.,	100–323	17
T		
Tenth, E.,	101–229	*4
" "	301–605	*5
" W.,	101–227	*4
" "	301–625	*3
Third, E.,	100–224	*12
" "	101–223	*17
" "	300–624	*13
" "	301–623	*18
" W.,	100–124	*12
" "	101–123	*17
" "	200–424	*11
" "	201–425	*16
" "	500–824	*10
" "	501–823	*15
" "	900–1225	14
" "	1300–1324	*23
V		
Vine, N.,	100–225	13
" "	300–525	8
" "	600–825	5
" S.,	100–325	18
W		
Walnut, N.,	100–225	11
" "	300–525	6
" "	600–825	3
" S.,	100–325	16
" "	400–525	21
Washington Ave., N.,	100–125	14
Washington Ave., S.,	100–225	14
" " "	300–525	19
Wheeler Ave., N.,	100–425	11
" " "	300–524	*6
" " "	301–525	*7
" " "	600–824	*3
" " "	601–625	*4
" S.,	100–325	16
" " "	400–417	21

SPECIALS.

	SHEET
A	
Altoona Lodging House,	12
American Beet Sugar Co.,	22
A. O. U. W. Building,	16
B	
B. & M. Hotel,	8
Baptist College,	22
Bouquette Hotel,	17
Brewster Hotel,	15
Brown's Rooming House,	7
C	
Chicago, Burlington & Quincy R. R. Sta.	8
" Lumber Co.,	12
City Hall,	17
" Pump'g Stat'n & Electric Plant,	12
" Steam Dye Works,	6
Congregational Church,	8
Court House and Jail,	17
Craig, A., Coal and Feed,	11
D	
Dodge School,	16
Dolan Fruit Co.,	11
Donald & Porter, Wholesale Grocers,	12
E	
Eagle Park,	21
Elks' Hall,	11
Ellsworth, Green House,	23
Etting Fruit and Candy Co.,	12
F	
Fairmont Creamery Co.,	13
Fire Department, Hose House No. 1,	17
" " " " 2,	8
" " " " 3,	16
" " " " 4,	6
First Baptist Church,	4
" Christian Church,	10
" Methodist Episcopal Church,	15
" Presbyterian Church,	16
Fonner Block,	12
G	
Geer and Harrison, Lumber,	13
German Evang'l Luth'n St. Paul Ch.,	4
Giese M'f'g Co., Foundry,	8 & 9
Gold Cure Institute,	13
Grand Island Business and Normal College,	16
" " Canning Co.,	23
" " Electric Co.,	12
" " Gas Co.,	13
" " Roller Mills,	11
" " Steam Laundry,	17
H	
Hainline Laundry,	12
Harrison, W. H., Lumber Yard,	10
High School,	3
Hoagland, G. A., Lumber Yard,	10
Hord, T. B., Grain Co.,	11
Howard School,	7
J	
Jamison Hotel,	12
K	
Kelso Broom Works,	10
Kimball Lumber and Coal Co.,	13
Koehler Co., Ice Houses,	21
Koehler's Hotel,	11
Kucera Foundry and Machine Co.,	11
L	
Leiderkranz Hall,	16
Lion Grove, Picnic Resort,	23
M	
Michelson Block,	12
" Theatre,	12
N	
Nebraska Mercantile Co.,	11
" Soldiers' & Sailors' Home,	24
O	
Ott, Mrs. C., Ice House,	23
P	
Palmer Hotel,	17
Platt School,	6
Post Office,	16
Public Library,	16
R	
Railroad Y. M. C. A. Building,	12
Russian Church,	18
Ryan Block,	11
S	
Salem German Evangelical Church,	7
Seventh Day Advent Church,	5
St. Francis Hospital,	23
" James Hotel,	12
" Mary's Church and School, R. C.,	15
" Paul's English Lutheran Church,	15
" Stephen's Episcopal Church,	16
Standard Oil Co.,	9
Storz Brewing Co., Beer Depot,	13
T	
Trinity German Lutheran Church,	18
" Methodist Episcopal Church,	7
Tully, C. H., Fence Co.,	10
U	
Union Block,	12
Union Pacific Ice House,	22
" " R. R. Freight Depot,	12
" " " Passenger Depot,	11
" " " Shops,	2
Union Stock Yards Co.,	23
W	
Wallich Building,	16
Wasmer School,	23
Wells, O., & Co., Grain Elevator,	8
Williams, Green Houses,	10

* Indicates only one side of Street shown.

©CLF 17943
FEB 26 1910

INSURANCE MAPS OF Grand Island NEBRASKA

HALL COUNTY

Sanborn Map Company

SCALE 50 FT. TO AN INCH

11 BROADWAY NEW YORK

DEC. 1909

Copyright 1910, by the Sanborn Map Co.

Population 14,000 Prevailing Winds N.W.

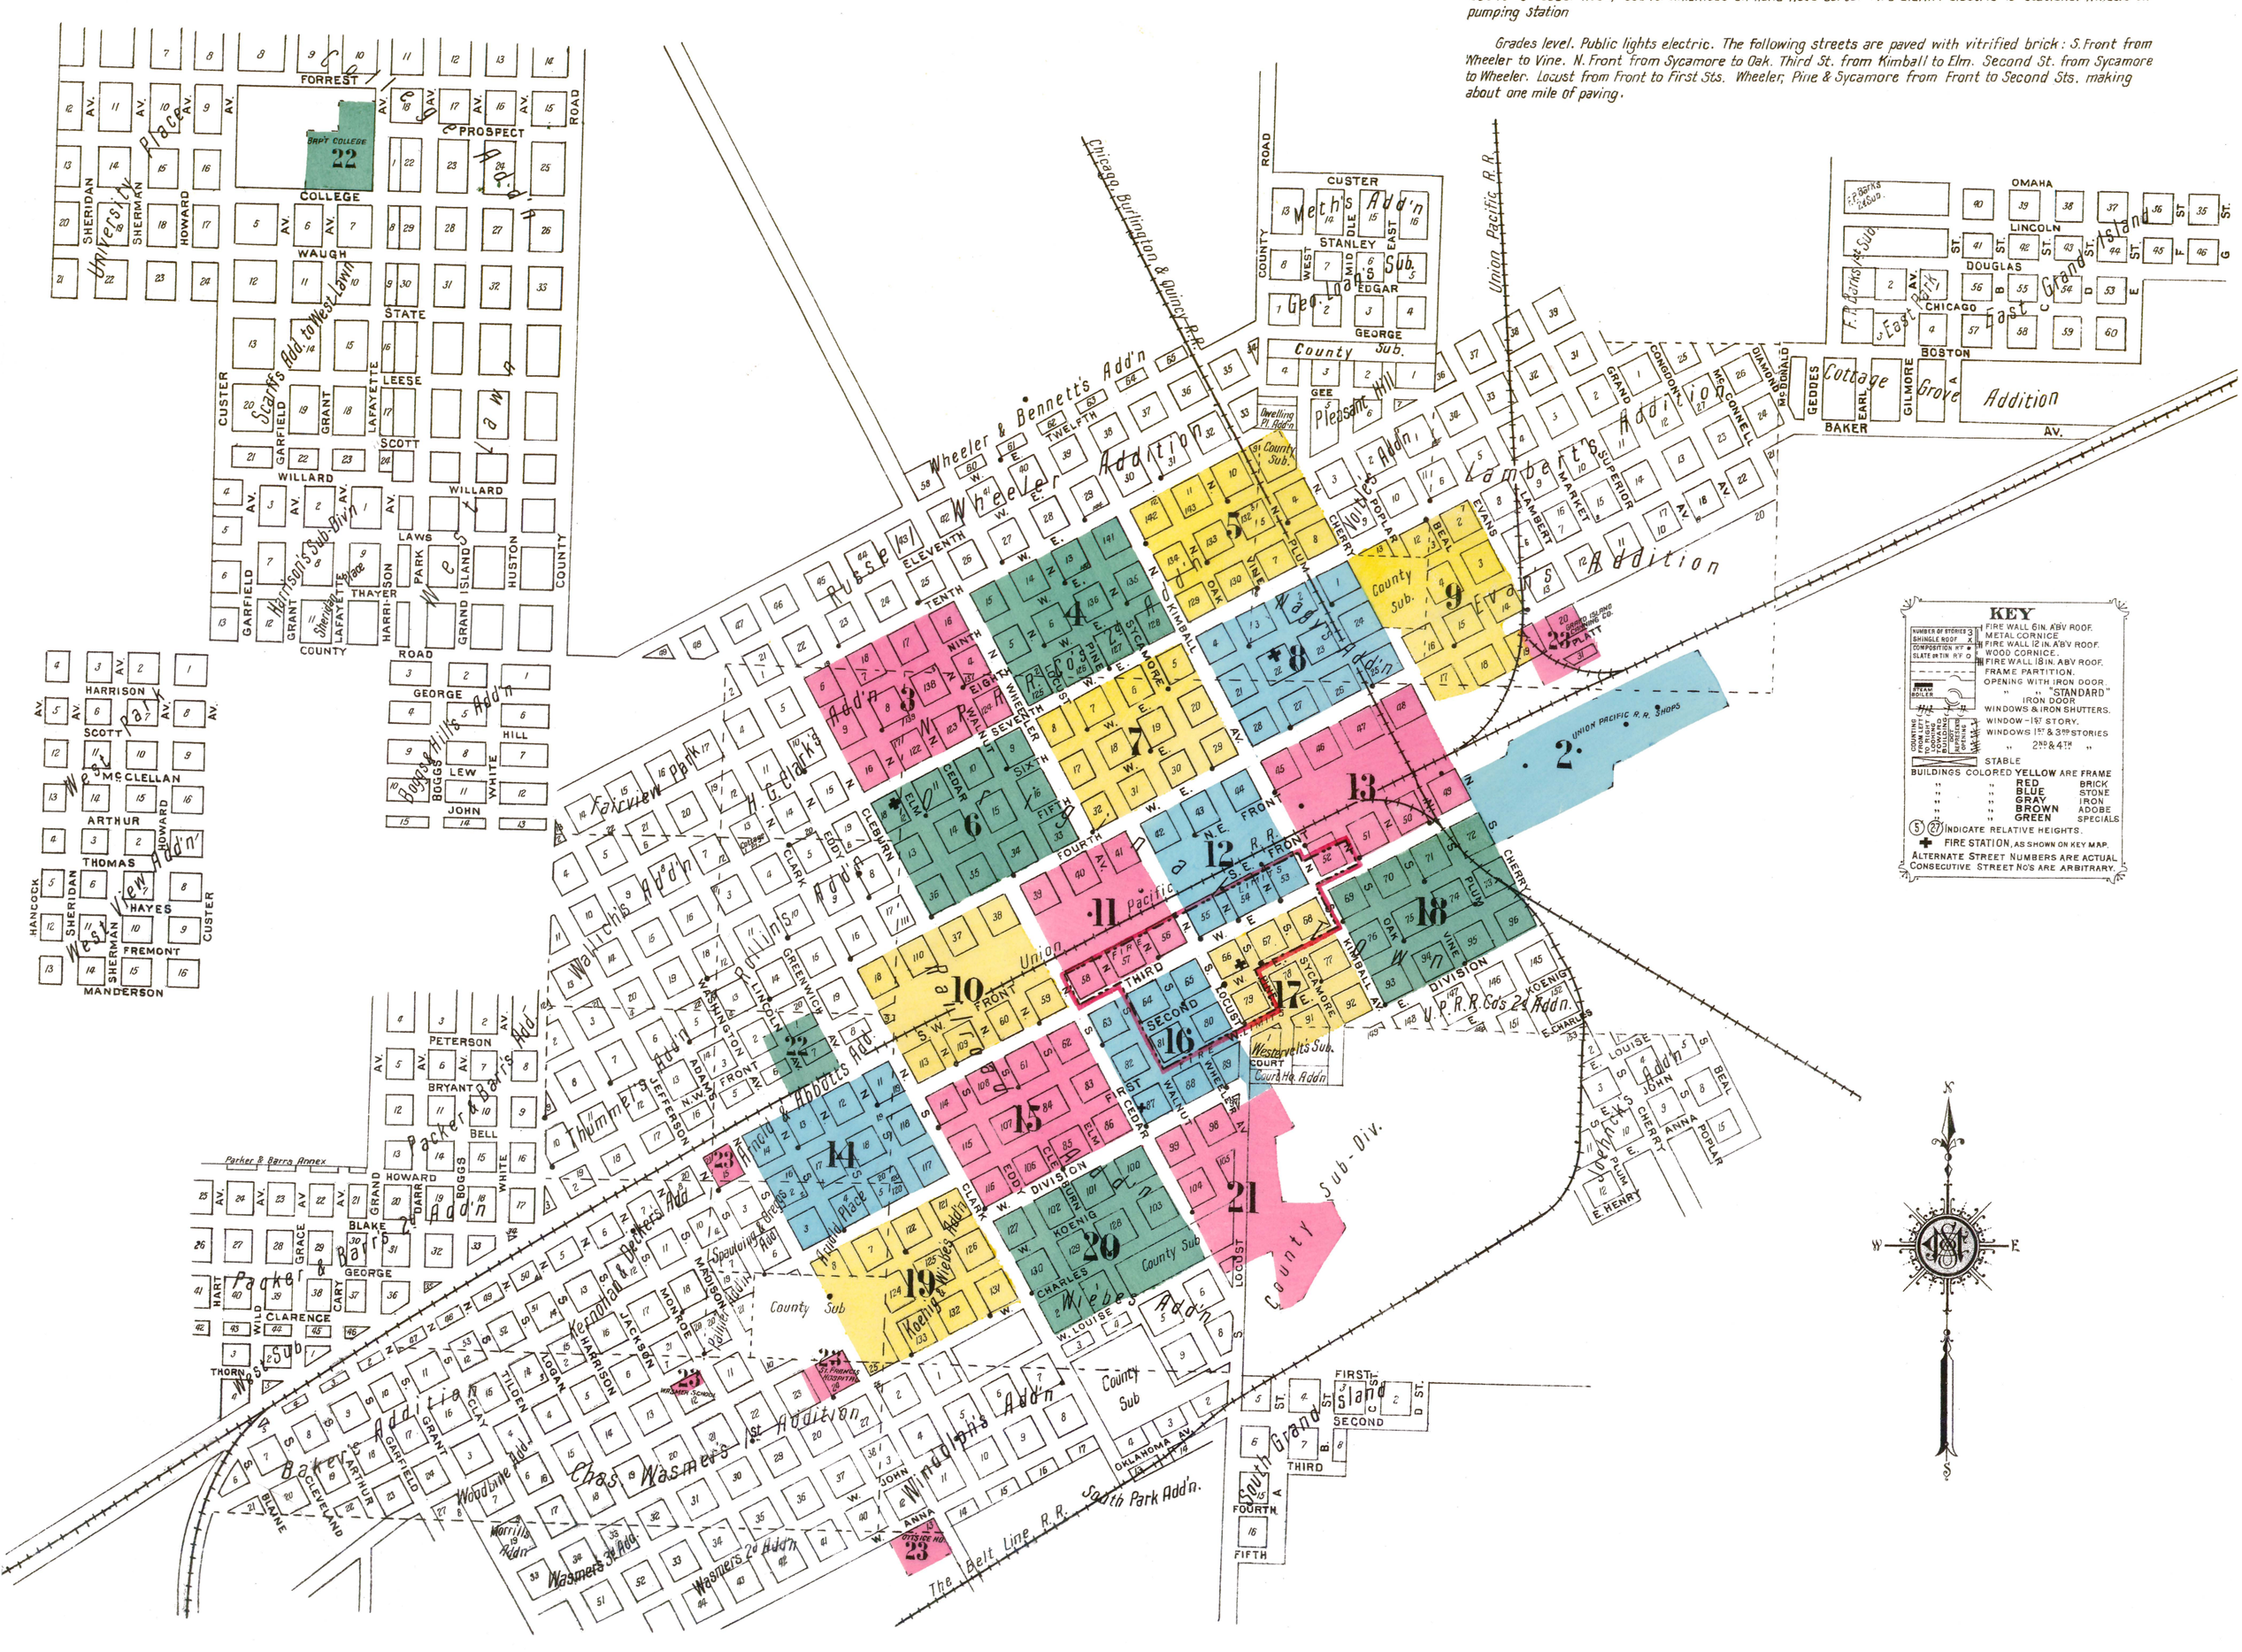
WATER FACILITIES

Municipal ownership. Water from four driven wells - 10"x 100 ft. and 12 driven wells - 6"x 70 ft. by one Laidlaw-Dunn-Gordon Pump, cap'cy 1388 galls. per min. and by one Knowles pump, cap'cy. 520 galls per minute to stand pipe, 12'x 110' - cap'cy, 93,000 gall's. 20 miles 10" to 4" cast iron mains laid 1886 and extended 1888 & 1892. 105 double hydrants. Domestic pressure, 45 lbs. Fire pressure up to 125 lbs. Average daily consumption in summer: 1,500,000 gall's. - in winter: 1,000,000 gall's.

FIRE DEPARTMENT

Partly paid. Four paid men and 125 volunteers. Five companies; two horses. One hose wagon with 1000'-2½" C.R.L. hose and 40 gall. chemical tank with 150'-½" chemical hose. Four hand hose carts. One Village H. & L. Truck. 1800 ft 2½" rubber hose, 600 ft. C.R.L. hose on hand hose carts. Fire alarm: electric 19 stations. Whistle on pumping station

Grades level. Public lights electric. The following streets are paved with vitrified brick: S. Front from Wheeler to Vine. N. Front from Sycamore to Oak. Third St. from Kimball to Elm. Second St. from Sycamore to Wheeler. Locust from Front to First Sts. Wheeler, Pine & Sycamore from Front to Second Sts. making about one mile of paving.


KEY
FIRE WALL 6 IN. ABV ROOF. METAL CORNICE
FIRE WALL 12 IN. ABV ROOF. WOOD CORNICE.
FIRE WALL 18 IN. ABV ROOF. FRAME PARTITION.
OPENING WITH IRON DOOR
" " "STANDARD" IRON DOOR
WINDOWS & IRON SHUTTERS.
WINDOW - 1ST STORY.
WINDOWS 1ST & 3RD STORIES
" 2ND & 4TH "
STABLE
BUILDINGS COLORED YELLOW ARE FRAME
" " RED BRICK
" " BLUE STONE
" " GRAY IRON
" " BROWN ADOBE
" " GREEN SPECIALS
5 27 INDICATE RELATIVE HEIGHTS.
FIRE STATION, AS SHOWN ON KEY MAP.
ALTERNATE STREET NUMBERS ARE ACTUAL.
CONSECUTIVE STREET NOS ARE ARBITRARY.
Chicago, Burlington & Quincy R.R.
Union Pacific R.R.
Wheeler & Bennett's Add'n
Wheeler Addition
Russe Addition
Meth's Add'n
Lambert's Superior Addition
Pleasant Hill Addition
Cottage Grove Addition
Grand Island Addition
Scarff's Add. to West Lawn
Harrison's Sub-Div.
Sherman's Sub-Div.
Packer & Barr's Add.
Packer & Barr's 2d Add'n
Packer & Barr's Annex
Baker's Addition
Woodbine Add.
Chas. Wasmer's 1st Addition
Wasmer's 2d Addition
Wasmer's 3d Addition
Windolph's Addition
South Park Add'n.
Wm. Wiebe's Addition
Koenig & Wiebe's Addition
Thummel's Addition
Abbott's Addition
Ramge's Addition
Spaulding & Greene's Addition
Kerrigan & Parker's Addition
Morrill's Addition
Watchie's Addition
Quinn's Addition
H. G. Clark's Addition
Fairview Park
Boggs & Hill's Addition
West View Addition
Park Addition
University Place
College Addition
Prospect Addition
Evans' Addition
Lincoln Addition
Omaha Addition
Lincoln Addition
Douglas Addition
Chicago Addition
Boston Addition
Baker Addition
Union Pacific R. R. Shops
Belt Line R.R.
County Sub.
County Sub-Div.
Baptist College
St. Francis Hospital
Westervelt's Sub.
Court House Addition
Fire Dept. Hose House No. 1
Fire Dept. Hose House No. 2
Fire Dept. Hose House No. 3
Fire Dept. Hose House No. 4
Fire Dept. Hose House No. 5
Fire Dept. Hose House No. 6
Fire Dept. Hose House No.

DEC. 1909
GRAND ISLAND
NEB.

13

18

N. CHERRY

S. CHERRY

E. 3RD ST.

E. 2D ST.

42'

16'

80'

UNION PACIFIC R. R.

6" W. PIPE

4" W. PIPE

D.H.

TRESTLE

CORLING STATION
OPEN 1ST

SAND BIN

TRESTLE

SAND HO.

OFFICE

WATER TANK

WATER SOFTENING PLANT

CHEMICALS

ROUND HOUSE

TURN TABLE

PUMP

IR. CH'S 60'

ROAD

UNION PACIFIC R. R. MAIN LINE & FREIGHT YARDS BEYOND

SIDE TRACK

UNION PACIFIC R. R.

OFFICE

HOSE HO.
HAND CART:-
600'-2½" HOSE:-

MEN ON DUTY NIGHT & DAY.- CITY WATER.- HYD'S AS SHOWN:- FIRE CO.
OF 10 MEN:- HOSE CART WITH 600' HOSE:- 600' ADDITIONAL HOSE DISTRIBD.-
HEAT STEAM.- FUEL COAL & SHAVINGS.- POWER STEAM.- LIGHTS ELEC.-

MACHINE SHOP
VENTILATOR
AIR COMPRESSOR
ENG. 150 HP.
D.H.
IR. CH. 24' ABV ROOF
HYD.
AIR TANK
RATTLER BOX
BR. CH. 85'
COAL BIN

CAR SHOP
WALL TO EAVES
VENTILATOR IN R.F.
SAWING & PLANING
BR. CH. 85'
SHAVINGS VAULT
COAL BIN
ENG. 100 HP.

BLACK SMITH SHOP
ENG. 20 HP.
VENTILATOR
IRON SHEDS
COKE

OIL HO.

4" W. PIPE

Scale of Feet.
50 40 30 20 10 0 50 100 150

SWEENY
1-8-10

N. WHEELER AV.

N. WALNUT 80 ft wide

N. CEDAR 80 ft wide

N. ELM 80 ft wide

N. CLEBURN

HIGH SCHOOL
HEAT: STEAM
LIGHT: ELECTRIC

DEC. 1909
GRAND ISLAND
NEB.

Scale of Feet.
50 40 30 20 10 0 50 100 150

3 4 5 6

DEC. 1909
GRAND ISLAND
NEB.

4

N. KIMBALL 5 AV.

80 ft wide

N. SYCAMORE

80 ft wide

N. PINE

80 ft wide

7

N. LOCUST

N. WHEELER 3 AV.

Scale of Feet.
50 40 30 20 10 0 50 100 150

80 ft wide

E. 10TH ST.
E. 9TH ST.
E. 8TH ST.
E. 7TH ST.
W. 10TH ST.
W. 9TH ST.
W. 8TH ST.
W. 7TH ST.

U. R. R.
RUSSELL
COSSETT
SEDGWICK
WHEELER
ADAMS
NORTH

1ST BAPTIST CHURCH
HEAT: FURN- LIGHTS: ELEC.
16' TO EAVES

STORAGE (I.P.CL.)

GERMAN EVANGL LUTHN ST PAUL CHURCH
HEAT: FURN- LIGHTS: ELECTRIC.

Carpet Weaver

AUTO. HO.

PATENT STONE

141 140 135 128 136 127 13 14 6 126 15 5 125

DEC. 1909
GRANDISLAND
8 NEB.

5

N. CHERRY

COUNTY SUB-DIV'N

VOLLE'S

ENGINE HO.

TURN TABLE

R. R WATER TANK

CHICAGO BURLINGTON & QUINCY R. R.

N. PLUM

4" W. PIPE

6" W. PIPE

D.H.

ADDITION

PATENT STONE

FOUNDATION

WHEELER'S

RUSSELL'S

U. P. R. R.

COOK'S SECOND

SEVENTH DAY ADVENT CHURCH
HEAT: STOVE
LIGHT: ELECTRIC
18 TO EAVES

8 ST.

E. 10TH

E. 9TH

E. 8TH

E. 7TH

N. VINE 80ft wide

N. OAK 80ft. wide

Scale of Feet.
50 40 30 20 10 0 50 100 150

N. KIMBALL AV.

#F.R. Box

DEC. 1909
GRAND ISLAND
NEB.

N. WHEELER AV.

N. WALNUT

80ft wide

N. CEDAR

N. ELM

N. CLEBURN

W. 7TH ST.

W. 6TH ST.

W. 5TH ST.

W. 4TH ST.

6" W. PIPE

4" W. PIPE

Scale of Feet.
50 40 30 20 10 0 50 100 150

PLATT SCHOOL
HEAT: STEAM
NO LIGHTS
STATION HEATER B.

FIRE DEPT
HOSE HO. NO. 1.
1 HAND HOSE CART 1
600 RUBBER HOSE

CITY STEAM DYE WORKS

Vacant

Boarding

Gro.

Part Stone

Carpn

Dwlg

F.A. Box #

N. KIMBALL AV.

N. SYCAMORE

N. PINE

N. LOCUST

N. WHEELER AV.

E. 7TH ST.

E. 6TH ST.

E. 5TH ST.

E. 4TH ST.

W. 7TH ST.

W. 6TH ST.

W. 5TH ST.

W. 4TH ST.

HOWARD SCHOOL
INTERIOR WALLS BRICK TO EAVES
16 STEAM 16 HEATER BST
16 HEAT STEAM.-

TRINITY M.E CHURCH
HEAT FURN.- LIGHTS ELEC.- 22' TO EAVES

SALEM GERMAN EVANGL CHURCH
LIGHTS GAS.- 80' MERT STOVE.- 16 TO EAVES.

DEC. 1909
GRANDISLAND
NEB.

Gro, Flour & Feed.
CEMENT FLOOR.- STEEL CEILING.- BUILT OF 10" HOLLOW CEMENT BLKS

Tailor Bst & Bicycle Shop

BROWNS ROOMING HO.

BUGGY HO.

LIVERY & FEED

PRIVATE ALLEY

NOT OPENED

STORAGE OLD LUMBER

Boarding

Bl. Sm.

D.G. B.&S. WOOD POSTS METAL CEILING

80ft wide

6" W. PIPE

8" W. PIPE

4" W. PIPE

D.H.

F.H. Box

Scale of Feet.

50 40 30 20 10 0 50 100 150

G.M.K. 1-7-10.

DEC. 1909
GRAND ISLAND
NEB.

N. CHERRY

NOT OPENED

GIESE MFG. CO. FOUNDRY
NO WATCHMAN
LIGHT & POWER
ELECTRIC.

T. CARPR

RAISED 4'

VACANT

WIND MILL

OSCAR WELLS & CO.
GRAIN ELEVATOR
CAPCY 20,000 BUS.-
BUILT 1886-
NOT CRIBBED.

COAL

OFFICE

SCALES

GASOL. ENG.

THRK'G ENG.

PLATFORM DRIVE.

GRANARY

FREIGHT SHED.

PLATFORM.

C.B. & Q. R.R. STATION

BRICK PLATFORM.

CHICAGO, BURLINGTON & QUINCY R. R.

4" W. PIPE.

6" W. PIPE.

D.H.

N. PLUM

B. & M. HOTEL

GRO.

410½

410

402

322

300

N. VINE

80 ft wide

FIRE DEP'T
HOSE HO. NO 2.
HAND HOSE CART.
300 2½" RUBBER HOSE.

Boarding

N. OAK

80 ft wide

CONG'L CHURCH
HEAT: FURNACE
LIGHT: GAS
SEATING 90

N. KIMBALL AV.

E. 7TH ST.

E. 6TH ST.

E. 5TH ST.

E. 4TH ST.

Scale of Feet.

50 40 30 20 10 0 50 100 150

4"W.Pipe

E. 7TH ST.

4"W.Pipe

D.H.

GIESE MFG CO. FOUNDRY
NO WATCHMAN.
LIGHT & POWER: ELECTRIC.

BL. SM. & MACH. SHOP
RAILROAD & TR. CO.

CUPOLA

VOITLES ADD'N

13

12

LAMBERTS ADD'N

7

GRAND ISLAND
DEC 1909
NEB.

5 4 3 2 1

WARE HO (IR. CL.)

3

6 7 8 9 10

2

E. 6TH ST.

8

COUNTY SUB DIV'N

STANDARD OIL CO

OIL HO.

STEEL OIL TANKS

9

10

4

5

N. POPLAR

N. BEAL 80 ft wide

N. EVANS

E. 5TH ST. 80 ft wide

11

15

14

N. CHERRY (NOT OPEN)

16

SALES BARN.

SALES BARN

18

E. 4TH ST. 80 ft wide

13

17

HAY WARE HO. (IR. CL.)

V.P. 100' 1½ HOSE.

MACHINE SHOP
GRAIN ELEV.
TANK
ENG.

UNION PACIFIC R.R.

NORTH LOUP RIVER BRANCH

23

Scale of Feet.

50 40 30 20 10 0 50 100 150

N. CEDAR

NOT OPENED.

PATENT STONE FACT'Y

PATENT STONE FACT'Y (PATENT STONE)

KELSO BROOM WKS

BYM STONE KETTLE — NO WATCHMAN: HEAT: STEAM: LIGHT & POWER: ELEC.

PATENT STONE

WARE HO.

U.B. IR. CH. 8'

38

6

N. ELM

STORAGE (IR. CL.) C. H. TULLY FENCE CO.

NO WATCHMAN. HEAT: STOVES. LIGHT & POWER: ELEC.

RAISED (IR. CL.)

50 GAL. GASOL. TANK

GASOL. ENG.

VACANT DILAPIDATED

DILAPIDATED

37

ST.

N. CLEBURN

N. ELM

COAL SHED

COAL SHED

N. W. R. R.

NOT A PUBLIC STREET, PART OF RIGHT OF WAY.

N. WEST FRONT

UNION PACIFIC R. R.

Scale of Feet.

50 40 30 20 10 0 50 100 150

PATENT STONE FACT'Y

PATENT STONE

N. CEDAR

10

W. H. HARRISON - LUMBER YARD.

LIME HO.

LUMBER SHED.

LUMBER.

COAL SHED.

LUMBER SHED.

LUMBER WARE HO.

SCALES

OFF.

LUMBER.

SALES BARN

59

DEC. 1909 GRAND ISLAND NEB.

80 ft wide N. ELM

FLAG MAN'S HUT.

LUMBER SHEDS.

LIME HO.

OFFICE.

SCALES

LUMBER SHED.

COAL SHEDS

GEO. A. HORGLAND - LUMBER YARD

CEDAR POSTS LATH CEDAR POSTS SHINGLES

WORK SHOP.

WILLIAMS GREEN HO'S

ROOFS

GLASS

60

80 ft wide N. CLEBURN

STORAGE.

COAL SHED.

NOT A PUBLIC STREET, PART OF RIGHT OF WAY.

S. WEST FRONT

VACANT DILAPIDATED

VACANT DILAPIDATED

15

W. 3RD

N. EDDY

80 ft wide N. EDDY

1ST CHRISTIAN CHURCH. HEAT: FURNACE LIGHTS: GAS. 20' TO ERVE'S.

18

ROLLINS ADD'N

NOT OPENED.

14

N. CLARK

C.B. 1-1 8109.

6

7

11

DEC. 1909
GRAND ISLAND
NEB.

W. 4TH ST.

N. CEDAR

N. WALNUT

N. WHEELER AV.

N. LOCUST

39

40

41

N. WEST FRONT (NOT A PUBLIC ST. PART OF RIGHT OF WAY.)

ALLAN CRAIG
COAL & FEED.

10

12

UNION PACIFIC R. R.

GRAND ISLAND ROLLER MILLS.
NIGHT ENGINEER, POWER & HEAT: STEAM.- LIGHTS: ELECTRIC.- (INDEPT. ELEC. PLANT)
HYDS. & HOSE AS SHOWN.- BUCKETS & BLS. OF WATER DISTRIBUTED.-
MACHINERY.-
BST.- LINE SHAFTING.-
1ST FLR.- 12 DOUBLE STAND ROLLS, 2 FLOUR PACKERS, 1 HOPPER SCALE, 1 AUTOMATIC SCALE.-
2D FLR.- 4 PURIFIERS, 2 DUST COLL'RS, SCOURER, 2 SEPARATORS, 1 WHEAT STEAMER, 1 FAN, 1 BRAN PACKER.-
3D FLR.- 3 PLANSIFTERS, 2 REELS, 2 DUST COLL'RS, BOLTING SCREEN, 1 SCOURER, 1 BLEACHER.-

S. WEST FRONT (NOT A PUBLIC ST. PART OF RIGHT OF WAY.)

T. B. HORD.- GRAIN CO.
BUILT 1909.
NOT CRIBBED.-
CAPCY. 45,000 BU.-
HEAT: STOVE IN OFFICE.-
POWER & LIGHTS: ELECTRIC.-

KUCERA FOUNDRY & MACHINE CO.
MACHINE SHOP. FOUNDRY. CUPOLA. CORE OVEN.
BL. NOT IN USE.
LIGHTS & POWER: ELECTRIC.-

KOEHLER'S HOTEL
HEAT: STEAM.- LIGHTS: ELECTRIC.-

DOLAN FRUIT CO. 1ST
ELKS. HALL 2D
2 ROWS WOOD POSTS.
WHOLESALE FRUIT

NEBRASKA MERCANTILE CO.
2 ROWS WOOD POSTS.
COFFEE ROASTER 32
ELEC. MOTOR.

METAL CEILING 1ST
V.P. 100' 1/2" HOSE EACH FLR.
WALL 1ST ONLY.
2.3.4.
IR. COLUMNS 1ST
GLASS RF.
BILLIARDS.
BARBER
OFFICE.
SAL.
DEPARTMENT S.
NEWS.
W.U. TEL.
BANK.
2D HAND S.
STORE
WOOD POSTS

RYAN BLK.

Scale of Feet.
50 40 30 20 10 0 50 100 150

16

7

12

Dec. 1909
GRAND ISLAND
NEB.

W. 4TH ST.

E. 4TH ST.

N. LOCUST

N. PINE

N. SYCAMORE

N. KIMBALL AV.

42

43

44

THE ETTING FRUIT & CANDY CO.
POWER AND LIGHT: ELEC. HEAT: STOVES
WOOD POSTS
SHIPPING ST.
CANDY FACTORY 2d

GRAND ISLAND ELECTRIC CO.
GENERATORS
36 A.M.P. @
20 TON ICE MACHINE
POWER: STEAM.
FUEL: COAL.
FREEZING HO.
VACANT

CITY PUMPING STATION & ELEC. PLANT
POWER AND HEAT: STEAM.
FUEL: COAL.
WELL PIT
GENERATORS
PUMPS
COAL
SHED
STAND PIPE 12' X 110'

CHICAGO LUMBER CO.
(7) (8)
LUMBER
Carpr (IRON CLAD)
Poultry Exch.
LUMBER
OFF.

Gro.
Meats
Feed
Vacant
Oven
Vacant
Vacant
HAY BELLING

N. WEST FRONT

N. EAST FRONT
(NOT A PUBLIC STREET PART OF RIGHT OF WAY)

R.R. OFFICE
ROAD

4" W. PIPE

UNION PACIFIC R. R.

11

13

FREIGHT DEPOT

(NOT A PUBLIC STREET PART OF RIGHT OF WAY)

S. WEST FRONT

S. EAST FRONT

Rest'r't
(From Plains)
ST. JAMES HOTEL
HEAT: STEAM. LIGHTS: ELEC.
Whol. Liquor
MICHELSON THEATRE
LIGHTS: ELECTRIC
Billiards
Sal.
Cigars
Rest'r't

RAILROAD Y.M.C.A.
HAINLINE LAUNDRY
POWER AND HEAT: STEAM. FUEL: COAL. LIGHTS: ELEC.
WOOD POSTS WASHING & IRONING
STORAGE
Vacant
JAMISON HOTEL
OVERLOOKING
HEAT: STOVES LIGHT: GAS
Cobbler
Rest'r't
ALTOONA LODGING HO.
HEAT: STEAM. LIGHTS: ELEC.

DONALD & PORTER WHOLESALE GROCERS
2 ROWS WOOD POSTS
IRON COLUMNS
Coffee: Roaster 3d
ELEC. MOTOR
PRIVATE
Building Supplies
VENO
Vacant

55

54

53

Rest'r't
Dining R'm.
Off.
Sal.
Tin Shop
Hardw.
Barber
Bank
Suits & Cloaks
Milly
Tobacco & Billiards
Books
Jewelry
Barber
Printing
Drugs
Jeweler
MICHELSON BLOCK

Agric'l Impl'ts
3 ROWS WOOD POSTS
Drugs
Comfy.
Moving Pictures
Meats
Barber
Billiards
Furniture
Repairing
FONNER BLOCK
UNION BLOCK

Vacant
Barber
Bath
2nd Hand S.
Vacant
Bl. Sm.
Milly
Fruit
Chinese Laundry
Tin Shop

Scale of Feet.
50 40 30 20 10 0 50 100 150

W. 3RD ST.

E. 3RD ST.

17

Dec. 1909 GRAND ISLAND NEB.

N. CHERRY

N. PLUM

N. VINE

N. OAK

E. 4TH ST.

E. 3RD ST.

S. EAST FRONT

(NOT A PUBLIC STREET; PART OF RIGHT OF WAY)

N. EAST FRONT

(NOT A PUBLIC STREET; PART OF RIGHT OF WAY)

N. KIMBALL AV.

CHICAGO BURLINGTON & QUINCY R. R.

UNION PACIFIC R. R.

Scale of Feet. 50 40 30 20 10 0 50 100 150

N

9 48 47 46 45 49 50 51 52 40

13 12 10 8

S A L E S

LUMBER

LIME

ALLEY NOT OPEN

DOORS & WINDOWS

OFF.

SCALES

KIMBALL LUMBER & COAL

COAL SHED

COAL

NOT OPEN

D.H.

T.H. TOOL HO.

BLOCK SIGNAL TOWER

GASOL. ENG. & GEN.

ICE WAY

ICE HO. 20'

FAIRMONT CREAMERY CO.

CREAMERY ICE PLANT & COLD STORAGE.-

NIGHT WATCHMAN- BEYER CLOCK & STATIONS- HOURLY ROUNDS- HEAT: STEAM.- FUEL: COAL.- LIGHT & POWER: ELECTRIC.- INDEPT. ELEC. PLANT HYDS. & HOSE AS SHOWN & CONNECTED WITH 7000 GAL. TANK ON ROOF & WITH CITY WATER.

GRAND ISLAND GAS CO.

RUN DAY & NIGHT.- LIGHT: ELECTRIC.- CITY WATER- SMALL HOSE.-

COAL HO.

NOT USED

ENG. 60 H.P.

ENG. 125 H.P.

WELL 1ST ONLY

ENG. 10 H.P.

ENG. 10 H.P.

GENERATOR HO.

50 GAL. NAPTHA TANK UNDER R.R.

PURIFIER HO.

METER RM.

OFF.

GAS HOLDER 30000 CU. FT.

BR. RETAINING WALL

3000 GAL. NAPTHA TANK UNDERGROUND

TAR WELL

CH. CO.

STORZ BREWING CO. BEER DEPOT

FAIRMONT CREAMERY CO.

CEMENT FLOOR & ROOF

CHURNING & ICE CREAM FACTY. B'ST.
SHIPPING 1ST
OFF. & CARP'R 2ND
EGG PACKING 3RD

ELEV. SHAFT PROTECTED BY T.D. FIRE DOORS ON FUSE LINKS E.R.T.

(1)

COLD STORAGE

ICE PLANT (2)

65 TON ICE MACHINE

75 I.P. ENG.

COAL

STORAGE (IR. CL.)

AGRIC. IMPL'TS W. HO (IR. CL.)

10' FEED YARD

GOLD CURE INSTITUTE

LUMBER

LIME

GEER & HARRISON LUMBER

PLANING MILL LIGHT: ELECTRIC.- POWER: ELECTRIC.-

LIVERY

F.H. BOX

6" W. PIPE

4" W. PIPE

N. CLARK

S. CLARK

6" W. PIPE

4" W. PIPE

D.H.

F.H. BOX

10

11

12

13

14

15

16

17

18

19

20

21

22

23

117

118

120

N. GREENWICH AV.

S. GREENWICH AV.

80 ft wide

N. LINCOLN AV.

S. LINCOLN AV.

S. WEST FRONT

(PART OF R. R. RIGHT OF WAY)

NOT OPENED

W. 3RD ST.

W. 2ND ST.

W. 1ST ST.

CEMENT PLASTERED ON OUTSIDE

CEMENT PLASTERED ON OUTSIDE.

Auto No.

Water Stone

Patent Stone

Dec. 1909

GRAND ISLAND

NEB.

N. WASHINGTON AV.

S. WASHINGTON AV.

Scale of Feet.

50 40 30 20 10 0 50 100 150

N. ADAMS

S. ADAMS

D O L N A R A D O

E B A S E

W I N E

S O T T S

A L P L A C E

S. CEDAR

S. ELM

S. CLEBURN

S. EDDY

S. CLARK

W. 3RD ST.

W. 2ND ST.

W. 1ST ST.

W. DIVISION ST.

80ft wide

80ft wide

80ft wide

Scale of Feet.

50 40 30 20 10 0 50 100 150

PUBLIC PARK

84

DEC. 1909
GRAND ISLAND
NEB.

1ST M.E. CHURCH
20' TO EAVES
LIGHTS: ELECT: GAS
HEAT: FURN

ST. PAUL'S ENGLISH LUTH'N CHURCH
18' TO EAVES
HEAT: FURN
LIGHTS: ELECT

ST. MARY'S CHURCH (R.C.)
22' TO EAVES
LIGHTS: GAS & ELEC.
HEAT: FURN'S

R.C. SCHOOL
HEAT: STOVES
NO LIGHTS

THE BREWSTER HOTEL
HEAT: STEAM: LIGHTS: ELECT.

DORMITORY
HEAT: HOT WATER
LIGHTS: ELEC.

D.H.

6" W. PIPE

4" W. PIPE

DEC. 1909
GRAND ISLAND
NEB.

W. 3RD ST.

W. 2ND ST.

W. 1ST ST.

S. CEDAR

S. WALNUT

S. WHEELER AV.

S. LOCUST

W. DIVISION

COURT ST.

COURT HO RD'N.

63 64 65

82 81 80

87 88 89

ST. STEPHEN'S EPISC'L CHURCH
HEAT: FURN.- LIGHTS: ELEC.-

1ST PRESBYN CHURCH
HEAT: FURN.- LIGHTS: ELEC.-

PUBLIC LIBRARY
HEAT: STEAM.- LIGHTS: ELEC.-

POST OFFICE (From Plans)
Fire proof. Construction

GRAND ISLAND BUSINESS & NORMAL COLLEGE
MOVING PICTURES. (8)

LEIDERKRANZ
HEAT: STOVES: LIGHTS: ELEC.-

DODGE SCHOOL
HEAT: STEAM. NO LIGHTS.

FIRE DEP'T.
1 HAND HOSE CART.
600' RUBBER HOSE.

CIGAR BOX FACTORY
SODA & BOTTLING FACTY

LIVERY

REPOSITORY

A.O.U.W. BL'D'G. WALLICH BL'D'G.

Scale of Feet.

DEC. 1909 GRAND ISLAND NEB.

12

17

16

18

W. 3RD ST.

E. 3RD ST.

W. 2ND ST.

E. 2ND ST.

W. 1ST ST.

E. 1ST ST.

S. LOCUST

S. PINE

S. SYCAMORE

S. KIMBALL AV.

E. DIVISION

COURT

WESTERVELT'S SUB-DIV'N.

COUNTY SUB-DIV'N.

PALMER HOTEL
HEAT STEAM: LIGHTS ELEC.

CITY HALL
HEAT: STEAM
LIGHTS: ELEC.

COURT HO.
HEAT: STEAM. LIGHTS: ELEC & GAS

Scale of Feet.
50 40 30 20 10 0 50 100 150

66 67 68

79 78 77

91 NOT OPENED 92

1/12/10

S. CHERRY

CHICAGO, BURLINGTON & QUINCY R. R.

STEEL BRIDGE OVER STREET

DEC. 1909
GRAND ISLAND
NEB.

S. PLUM

4" W. PIPE

D.H.

TRINITY GERMAN LUTH'N CHURCH

HEAT STOVE.- LIGHTS: GAS 20' TO EAVES

PARISH SCHOOL

RUSSIAN CHURCH

HEAT STOVE LIGHTS GAS 18' TO EAVES

S. VINE

80ft wide

6" W. PIPE

E. DIVISION

E. 1ST ST.

E. 2ND ST.

E. 3RD ST.

S. OAK

S. KIMBALL AV.

F.A. BOX #

PATENT STONE

VACANT

OPEN

Scale of Feet.

50 40 30 20 10 0 50 100 150

13 14 15 16 17

S. CLARK

S. GREENWICH AV.

S. LINCOLN AV.

S. WASHINGTON AV.

S. ADAMS

W. 1ST ST.

W. DIVISION

W. KOENIG

W. CHARLES

6" W. Pipe

4" W. Pipe

D.H.

80ft. wide

80ft wide

F.H. Box

Dec. 1909
GRANDISLAND
NEB.

Pat. Stone

Not Opened

Scale of Feet.
50 40 30 20 10 0 50 100 150

No Block & No Lot Numbers
COUNTY SUB-DIV'N.

15 16 19 20
121 126 131
122 125 132
14 7 124 133
8 25 23

21

S. CEDAR

20

DEC. 1909
GRAND ISLAND
NEB.

100

103

A1

A1 SUB-DIV'N

ADD'N

S. ELM 80ft. wide

101

128

RAILROAD

W. B. E. S.

COUNTY

S. CLEBURN 80ft. wide

15

102

129

W. DIVISION

W. KOENIG

W. CHARLES

W. LOUISE

Scale of Feet.

S. EDDY 80ft. wide

127

130

2

19

S. CLARK

W. DIVISION

16

W. KOENIG

W. CHARLES

W. LOUISE

S. WHEELER AV.

S. WALNUT

S. LOCUST

S. CEDAR

20

21

DEC. 1909
GRAND ISLAND
NEB.

99

98

97

104

105

2A

10

13

18

R A I L R O A D

D I V ' N

S U B D I V ' N

C O U N T Y

K O E N I G & W I E B E S ' A D D ' N

W I E B E ' S A D D ' N

E A G L E P A R K

K O E H L E R C O ' S I C E H O ' S

P o n d

4" W. PIPE.

8" W. PIPE.

D.H.

F.H. Box.

BEER HALL.

HALL.

DINING RM.

STAGE & SCENERY

KITCHEN

DANCE PAVILION.

ICE HOS.

ICE HO.

CORN CRIB & GRANARY

STEAM PUMP

Scale of Feet.

50 40 30 20 10 0 50 100 150

T.B. 1/8/10.

DEC. 1909
GRAND ISLAND
NEB.

UNION PACIFIC R. R.

UNION PACIFIC ICE HO.

Located 2¼ Miles N.E. of Court Ho.

DORMITORIES
HEAT: STEAM-

BAPTIST COLLEGE

HEAT: STEAM.-LIGHT ELECTRIC
FUEL: COAL.-NO FIRE APP.-
PRIVATE WATER SUPPLY

HEATING PLANT
IR. CH. 40'

MAIN BUILDING.

200' TO LAFAYETTE AV.

DORMITORIES
KITCHEN
DINING RM
BST.

NO EXPOSURE

ROAD

COLLEGE

AMERICAN BEET SUGAR CO.

CAPACITY 350 TONS OF BEETS PER DAY
SEASON SEPT. 15TH JAN. 1ST RUN NIGHT & DAY.-
NIGHT WATCHMAN.- IMHAUSER CLOCK.-
14 STATIONS.- HOURLY ROUNDS.- DAY &
SUNDAY WATCHMAN WHEN WORKS ARE SHUT
DOWN.- WATER FROM 845 DRIVEN WELLS 3" x 40'
BY 1. GOULD & GARRISON PUMP 21 x 15 x 24
CAPCY 1,500,000 GALS PER 24 HRS.- 1. KNOWLES
DUPLEX F.P. 16 x 12 x 12 CAPCY 1,000,000 GALS.
PER 24 HRS.- 5 OUTSIDE HYDRANTS.-
5 INSIDE HYDRANTS EACH WITH 50' 2½" HOSE
WATER BLS. & F. BUCKETS DISTRIB'D.-
HEAT & POWER: STEAM.- 1 STOVE IN OFFICE-
LIGHTS: GAS.- FUEL: COAL.- CHEM. EXT'GRS.
DISTRIB'D.

Located 2¼ Miles S.W. of Court Ho.

ELEVATED SLUICE FOR DISPOSAL OF REFUSE

CHUTE ON WOOD TRESTLE

UNDERGROUND SLUICE

SLUICE

OPEN BEET BIN

OPEN BEET BIN

OPEN BEET BIN UNDERGROUND SLUICE

BEET WHEEL

BEET WASHER HO.

STORE RM. 1ST
OFF. 2ND
LABORATORY 3RD

TRIPLE RM. 1ST FILTER PRESS 2ND & 3RD

SLICING MACH.

DIFFUSION BATTERY

LIME KILN

LIME PUMPS

VACUUM PUMPS ENG.

MACHINE SHOP.

BOILER USED ONLY WHEN MAIN BLRS ARE SHUT DOWN

CRYSTALIZATION & TANKS 1ST

OSMOSE PRESSES 1ST NOT IN USE

GRANULATOR CENTRIFUGALS 2ND

IRON MOLASSES TANKS

BRICK MOLASSES RESERVOIR WOOD COVER NOT IN USE

HAND HOSE CART.- 150-2½" HOSE

SUGAR WARE HO. (IR. CL.) CEMENT FLOOR

LADDER TO ROOF.

B.I.R. PUMPS

IR. CH. 60' AB. RF. CEMENT FLOOR

IR. RF. ON WOOD TRUSS

OIL HO.

LIME HO.

TOOL HO.

OFF.

SCALES

FEED.

PULP SILO

Scale of Feet.
50 40 30 20 10 0 50 100 150

ARNOLD & ABBOTTS ADD'N.

80'

AV.

PLAYING MILL x ELEC. MOTOR

1024 1010 1004

N. WEST FRONT

N. LINCOLN

N. GREENWICH

1101 CARPR.

1013 PATENT STONE FACTORY.

PATENT STONE FACTORY.

CRUDE OIL STATION

UNION PACIFIC R. R.

6 7

DEC. 1909
GRAND ISLAND
NEB.

UNION STOCK YARDS CO.

NIGHT WATCHMAN - NEWMAN CLOCK - 4 STATIONS HOURLY ROUNDS.
WATER FROM TWO WELLS 6" x 45' BY GASOLENE DRIVEN PUMP.
CAPACITY 130 GALS PER MINUTE - 1000 1½" HOSE DISTRIBD.

Located 3 Miles N.E. of Court Ho.

STOCK YARDS

SALES BARN

SALE RING.

SALES BARN

SHEEP SHED.

About 375' To Elevator.

HOTEL
HEAT: STEAM
LIGHT: ELECTRIC.

HORSE BARN.

CHAPEL

4" W. PIPE.
3" W. PIPE.
6" W. PIPE.

Water Tank on 30' Trestle

About 25' to Tank

70 Gal's

1 X Gasol. Eng.

1 X Oil Reported Log Cabin.

1 X Off.

HAY W. HO. (1R. CL.)

HAY W. HO. (1R. CL.)

About 375' To Sheep Shed. Not Cribbed.

ELEVATOR
BUILT 1906
CAPCY 15,000 BUS.
POWER: ELECTRIC.
1 GRINDER.

60'

COUNTY ROAD

S. 19 ADAMS

W. KOENIG

W. CHARLES

WASMER'S ADD'N

ST. FRANCIS HOSPITAL
HEAT: STEAM - LIGHT: GAS & ELEC.
CITY WATER

24

CHICKEN HO.

LAUNDRY
CEMENT FL.

S. JEFFERSON

14

N. ADAMS

S. WEST FRONT ST.

ELLSWORTH GREEN HO.
BR. BASE WALLS
GLASS ROOFS

St. Heater Bst.
Gl. Rf.
Br. Base Walls
Office.
Patent Stone Ch. 30'
Patent Stone Ch. 20'
Bathing Bldg. Underground
65' To M.P. Track
1 Gl. Rf.
Gl. Rf.

ARNOLD & ABBOTTS ADD'N

15

W. 3RD ST.

N. JEFFERSON

20

E. 4TH ST.

EVAN'S ADD'N

GRAND ISLAND CANNING CO.
SEASON. AUG. 1 TO SEPT. 15TH.
NIGHT WATCHMAN. NEWMAN CLOCK.
8 STATIONS. HOURLY ROUNDS.
LIGHT: ELECTRIC. FUEL: COAL.
HEAT: 1 STOVE IN OFFICE.
CITY WATER.

Husk Silo Pile.
Husk Conveyer
Corn Husking Shed
Cob Hopper
Cob Silo
Cob Conveyer
Cob Silo Pile
16" Board Fence
Filling 18'
Mixing 28'
Cutting 32'
Box Making & Storage 8'
Sealing & Packing 16'
Storage 22'
Process Rm.
Vent. 5'
Platform.
Ware Ho.
Off.
Oil Ho.
Eng. 25 H.P.
Elev. Chg. 40' Rev. Hy.

N. EVANS ST.

S. ADAMS

WINDOLPH'S ADD'N

SOUTH PARK ADD'N.

13

ICE HO.
MRS. C. OTT. PROP.
VENT.

ICE WAY.
PORTABLE BLR. & ENG.
W. CO. WATER WKS.

BOAT HO.

CLUB HO.

Ice Pond

Scale of Feet.
50 40 30 20 10 0 50 100 150

NO EXPOSURE.

S. MONROE

W. DIVISION

WASMER SCHOOL ADD'N.

12

GREEN HO.

S. JACKSON

UNION PACIFIC R. R. NORTH LOUP RIV. DIV.

9

NO EXPOSURE

Located 2 Miles S. of Court Ho.

LION GROVE
PICNIC RESORT
JOHN C.C. HANN PROP.
PROP. LIVES IN BLD'G

HALL

Bar 1st.

Kitchen

Beer Tables

S. LOCUST

Wood River

Bridge.

DEC. 1909
GRAND ISLAND
NEB.

CHICAGO BURLINGTON & QUINCY R. R.

CATTLE SHEDS
SMALL STEAM BLR. FOR COOKING FOOD.
HOG BREEDING
HOG HO.
HOG PENS
CATTLE YARD.
FEED W. HO.
CATTLE SHED
CATTLE SHED.
DAIRY
DAIRY
CATTLE YARD
B
A
480' TO FR. STABLE SEE THIS SHEET

TOOL HO. & WAGON SHED
A1
480' TO DAIRY BARN & HOG PENS SEE DETACHED
E

D.H.
3" W. PIPE
SERVANTS QUARTERS
C
MORGUE
D
STEEL STANDPIPE 10" x 86'
OIL HO.
B1
CARP'R.
4" W. PIPE
6" W. PIPE
BR. CH. 73' COAL HO.
DUPLEX F.P. 12x8x14
DYNAMO
ENG. 80 HP
ENG. 60 HP
DYNAMO
C1
F.
SEWING RM.
HOSE HO
PAINTS
GREEN HO.
GL. RF.
ROOT CELLAR
MOSTLY UNDERGROUND.
16 ENG.
LAUNDRY
CEMENT FLOOR.
COMMISSARY
COLD STORAGE
22'
HOSPITAL
26'
G
Sutler's Tobacco & Cigars Etc.
CONVALESCENT HOSPITAL
F1.
CONVALESCENT HOSPITAL
EAST BLDG.
G1.
ICE HO.
16'
12'
H.
IRON LADDERS TO ATTIC
FR. TURRET
FR. TURRET
WELLS
WATER ONLY
FE. CHUTE WITH 2½" V.P.
V.P.s & 1½" HOSE EA. FL.
WALL 1st & 2d ONLY
V.P.s & 1½" HOSE EA. FL.
FE. CHUTE WITH 2½" V.P.
LADDER TO ATTIC
2½B
42'
FRAME
42'
TURRETS
E1.
ADMINISTRATION BUILDING
H1.
CHAPEL
HEAT: STOVE.-
LIGHT: ELECTRIC.-
16' TO EAVES.-

THE NEBRASKA SOLDIERS & SAILORS HOME

HEAT: STEAM, EXCEPT IN COTTAGES, CHAPEL, & BARNS - LIGHT: ELECTRIC.-
FUEL: COAL - WATER FROM 14 DRIVEN WELLS.- STEEL STANDPIPE 10 x 85.-
BLAKESLEY DUPLEX ST. PUMP 12 x 8 x 14. CAPC'Y. 150,000 GAL. PER DAY.-
3" "A" & 6" MAINS WITH M. D. HYDS. & U. S. HYD.; HOSE CART & 300' 2½" HOSE.-
3-1½" V.P.s. IN ADMINISTRATION BLDG. WITH HOSE ATTD EA. FL. ATTIC & DST.

Located 2 Miles N.W. of Court Ho.

Ice Pond

EXPOSURE N

EXPOSURE E

EXPOSURE N

Scale of Feet.
50 40 30 20 10 0 50 100 150

E.H.S. 1-11-10.